




ROSTOR OGRANIČENJA

NASELJA
AN NASELJA -
KE NAMJENE -
AN NASELJA -
H
AN NASELJA -
KIZMA
KRAVLJI RT

PLANA

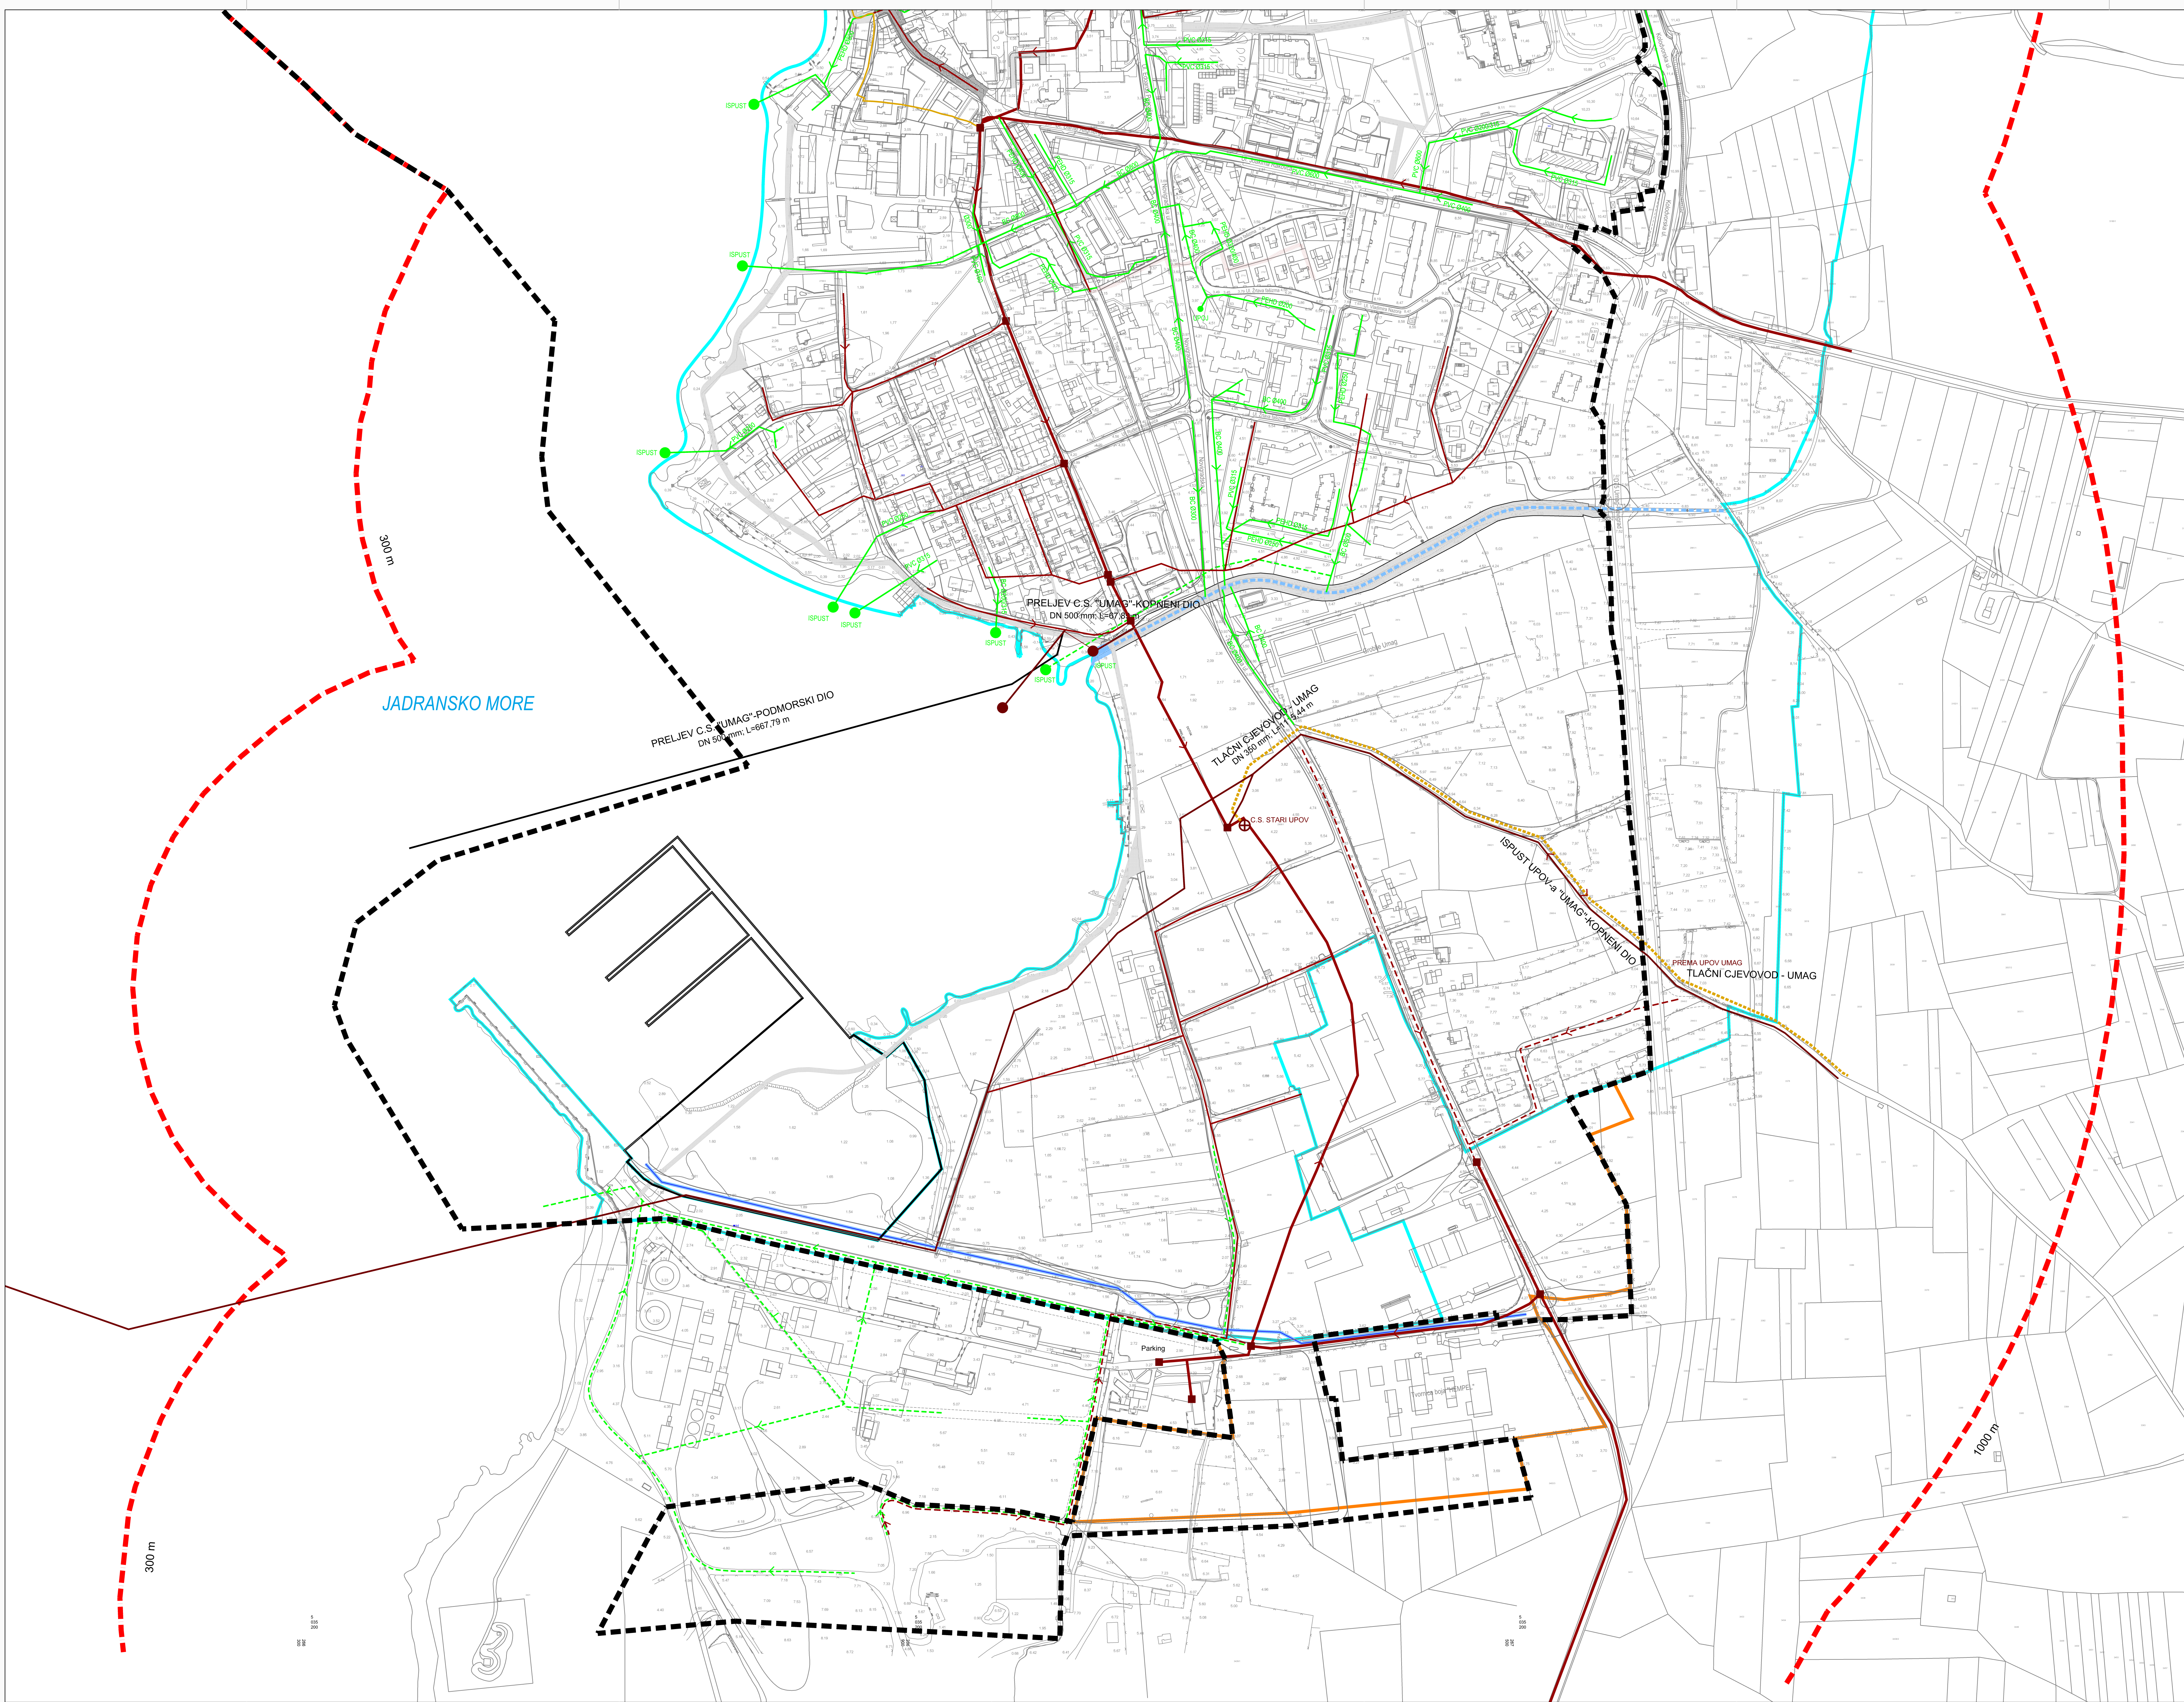

Umag

RASTRUKTURA

1 : 2 000

is shodanju prostornog plana

da Umaga-Umag", br.11/26

2.11.2025.

jege (jane rasprave

173, 65/17, 114/18, 38/19, 38/19 i 67/20

2026.

opne i popisi.

- Doblanović, dipl.ing.arh.

opisa (ima, pređine i popisi).